




1 BRIDGE PLAN VIEW
1 : 200

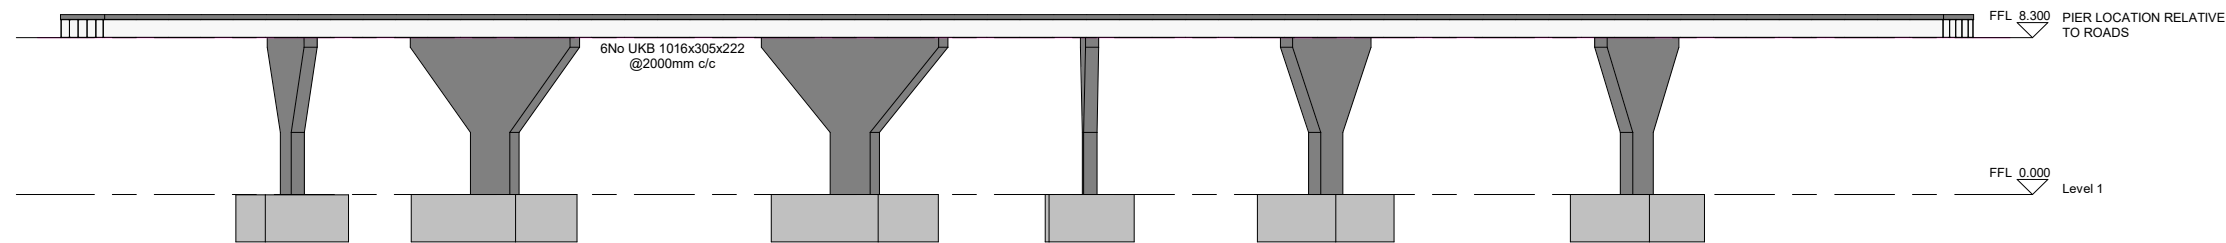


8 BRIDGE ELEVATION
1 : 200

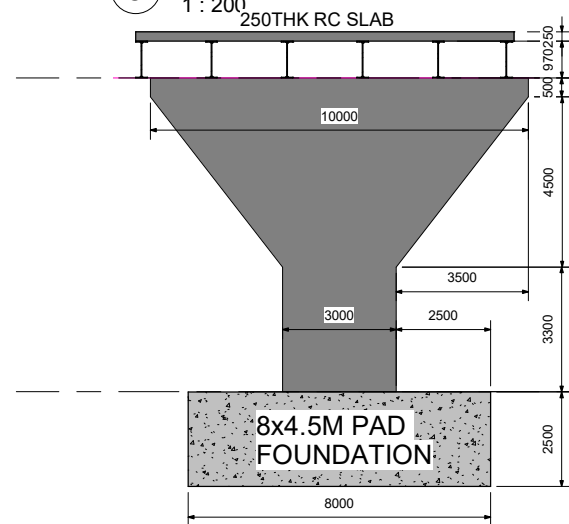


2 Section 7
1 : 100

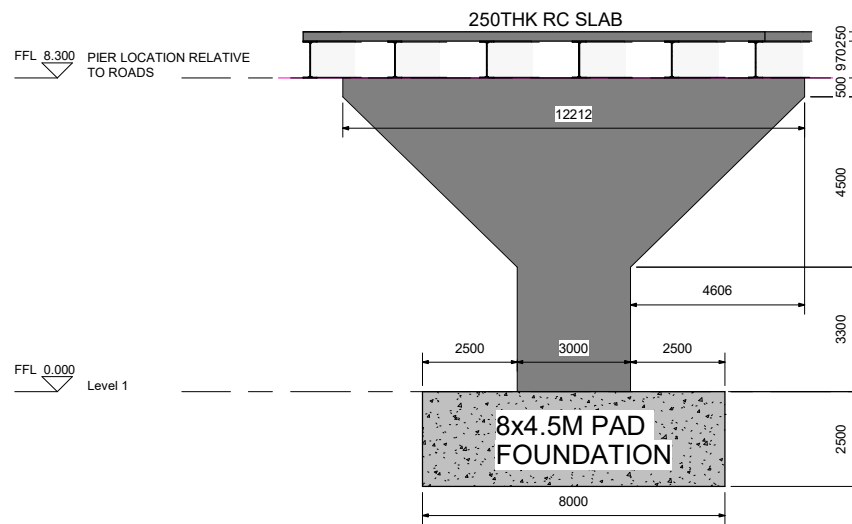


3 Section 8
1 : 100

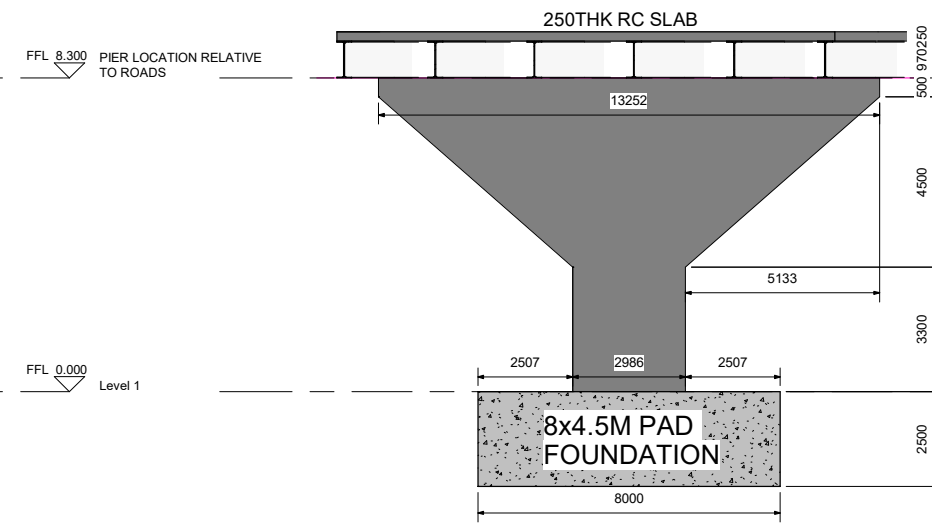


4 Section 9
1 : 100

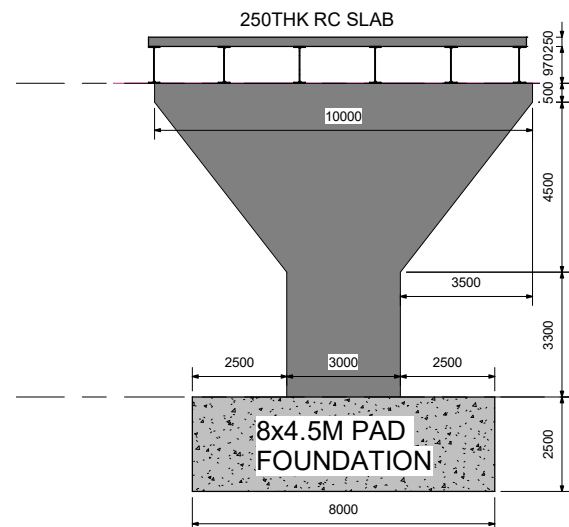

5 Section 10
1 : 100

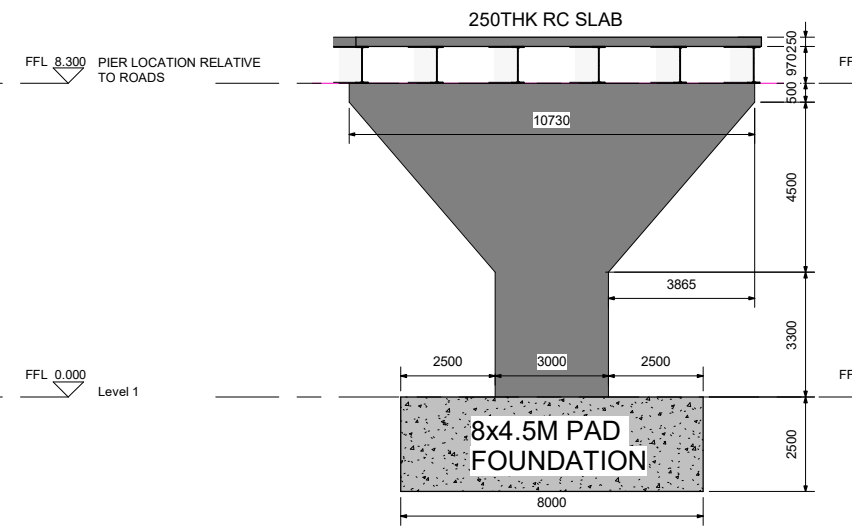

6 Section 11
1 : 100

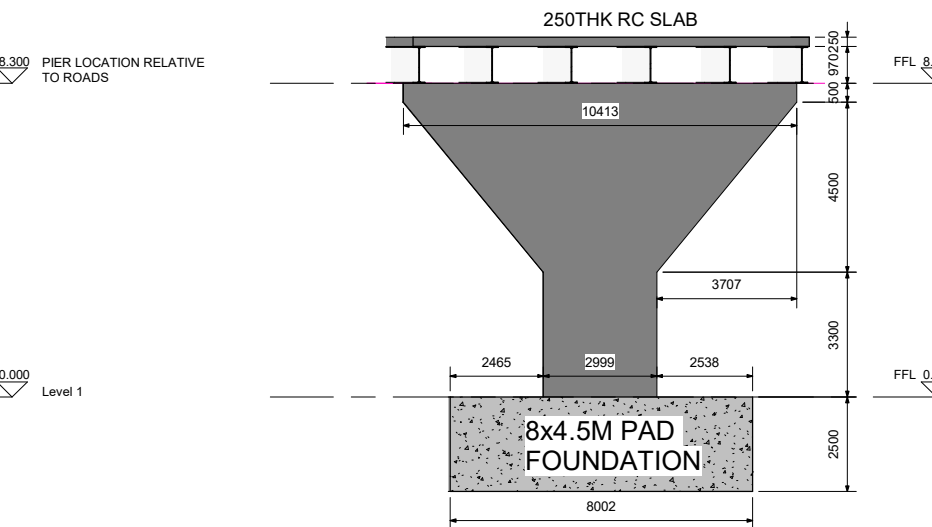

7 Section 12
1 : 100

- NOTE
1. ALL STEEL TO BE S355 UNO
 2. ALL CONCRETE TO BE GRADE C32/40 UNO
 3. ALL DIMENSION IN MILLIMETRES UNO

UNIVERSITY OF LEEDS

PROJECT
Bridge 3

DRAWING TITLE
Scotland Lane Bridge Drawings

DRAWN
Conor Kelly

MODULE
CIVE3860

SCALE
As indicated

DATE
12/09/19

DRAWING No.
CIVE - 114

© THIS DRAWING IS COPYRIGHT OF THE SCHOOL OF CIVIL ENGINEERING, UNIVERSITY OF LEEDS

10/12/2019 14:18:20